


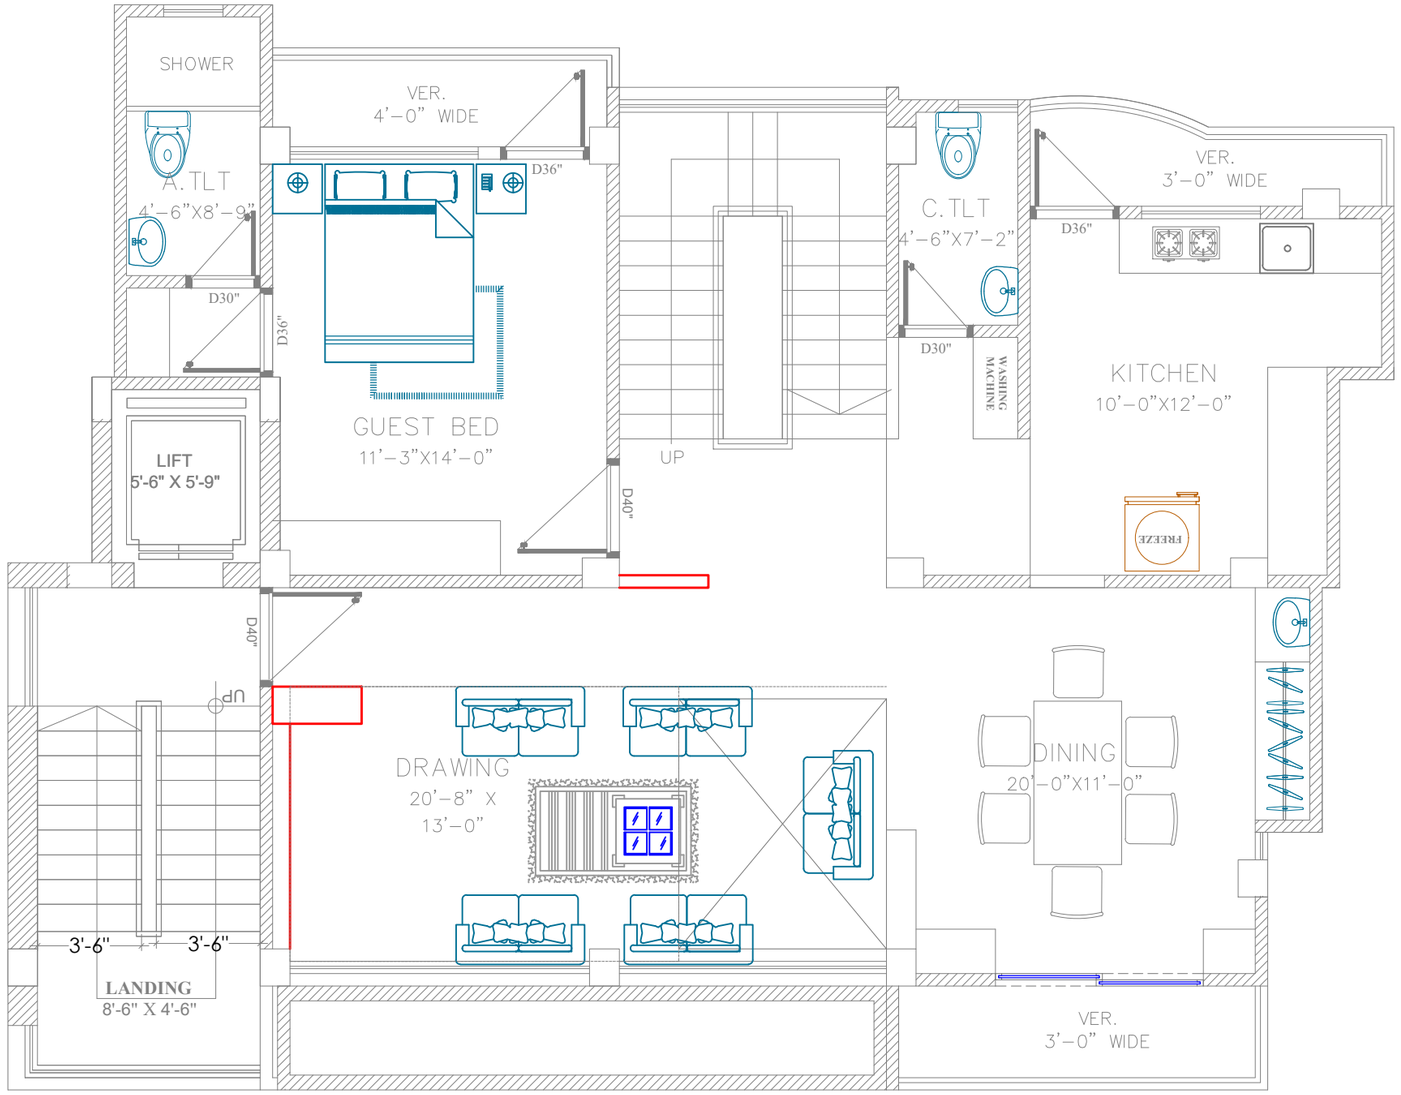

PROPOSED 3RD FLOOR PLAN