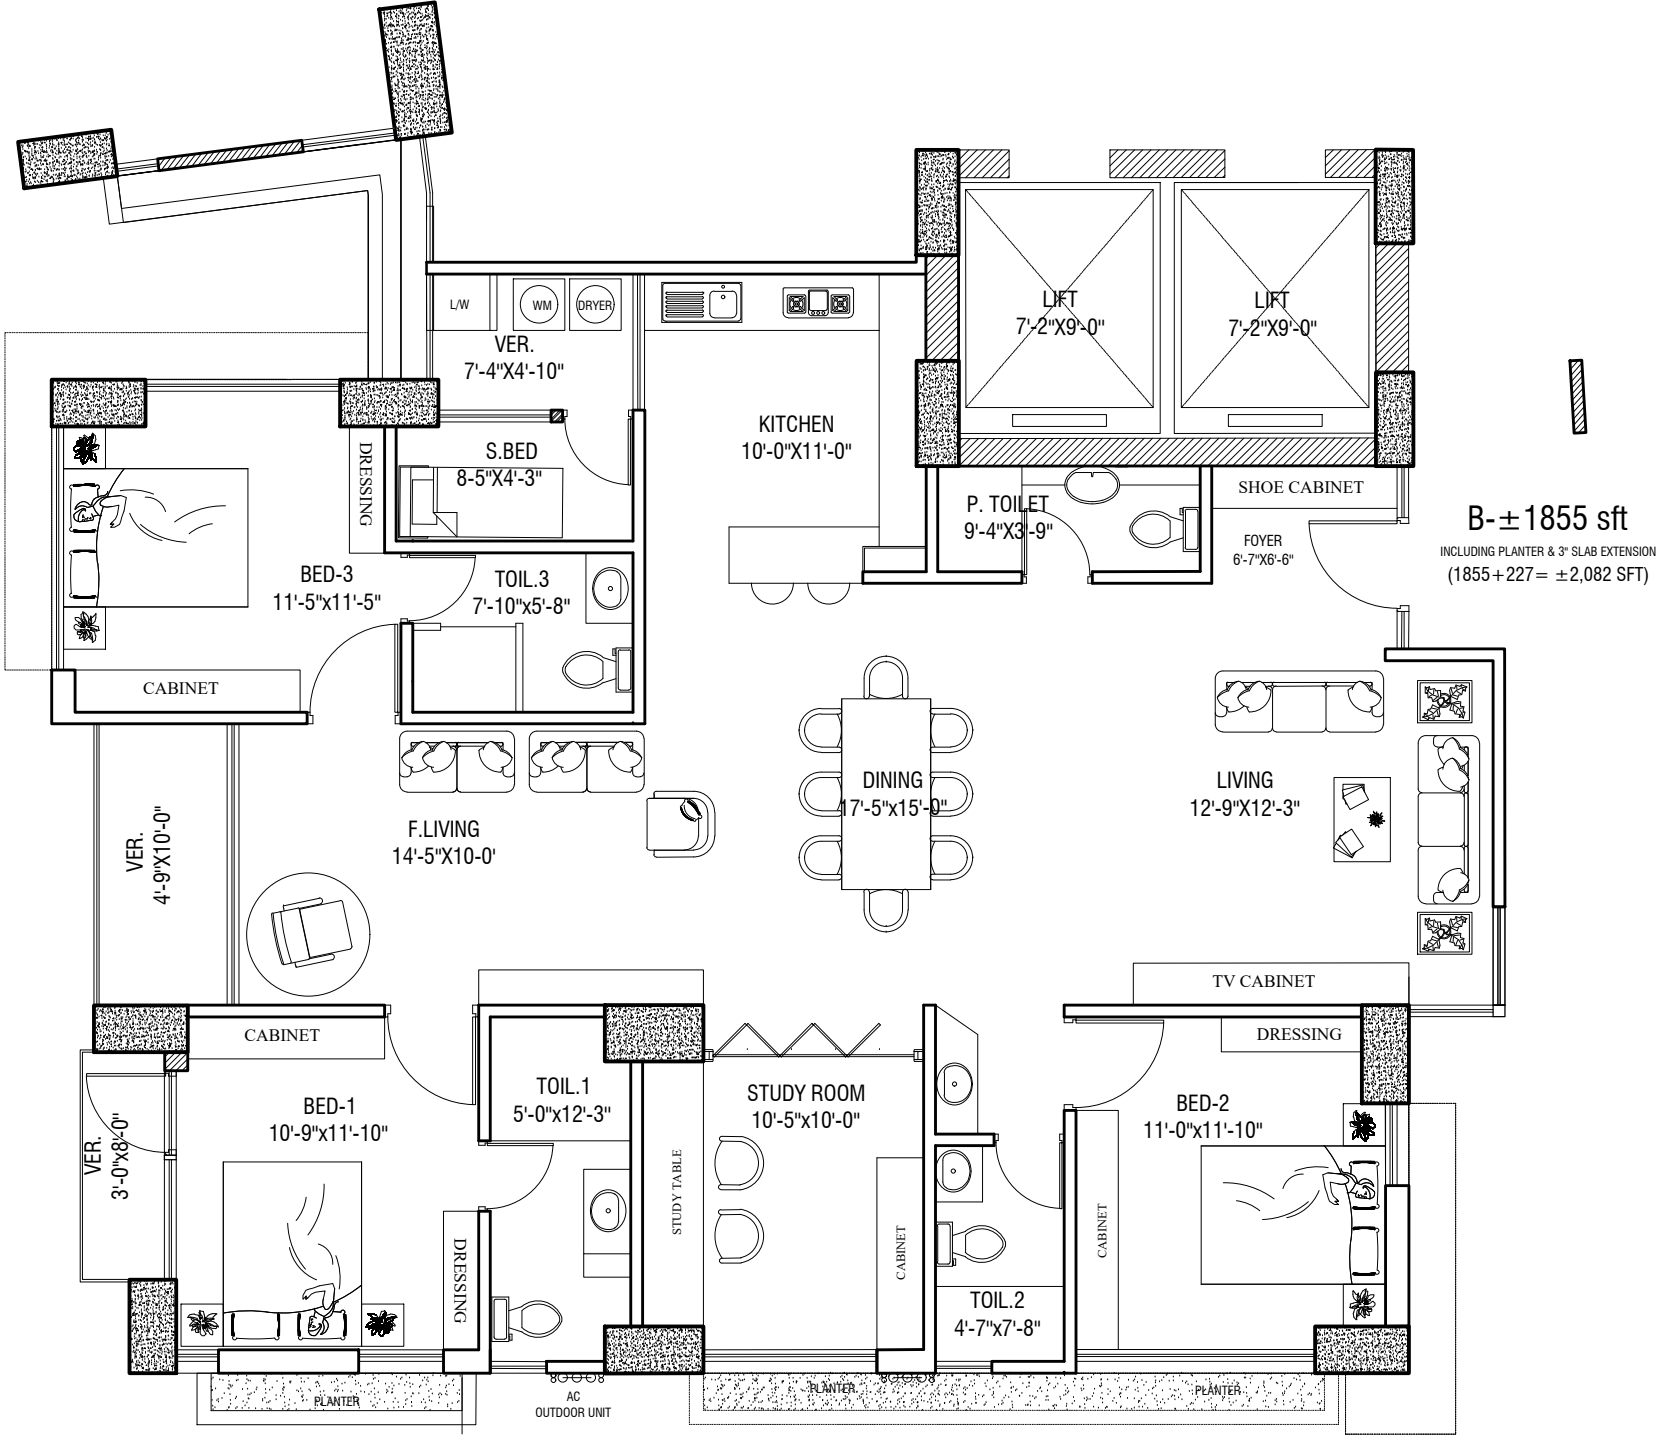


B-±1855 sft

INCLUDING PLANTER & 3" SLAB EXTENSION

(1855+227= ±2,082 SFT)

PROPOSED PLAN