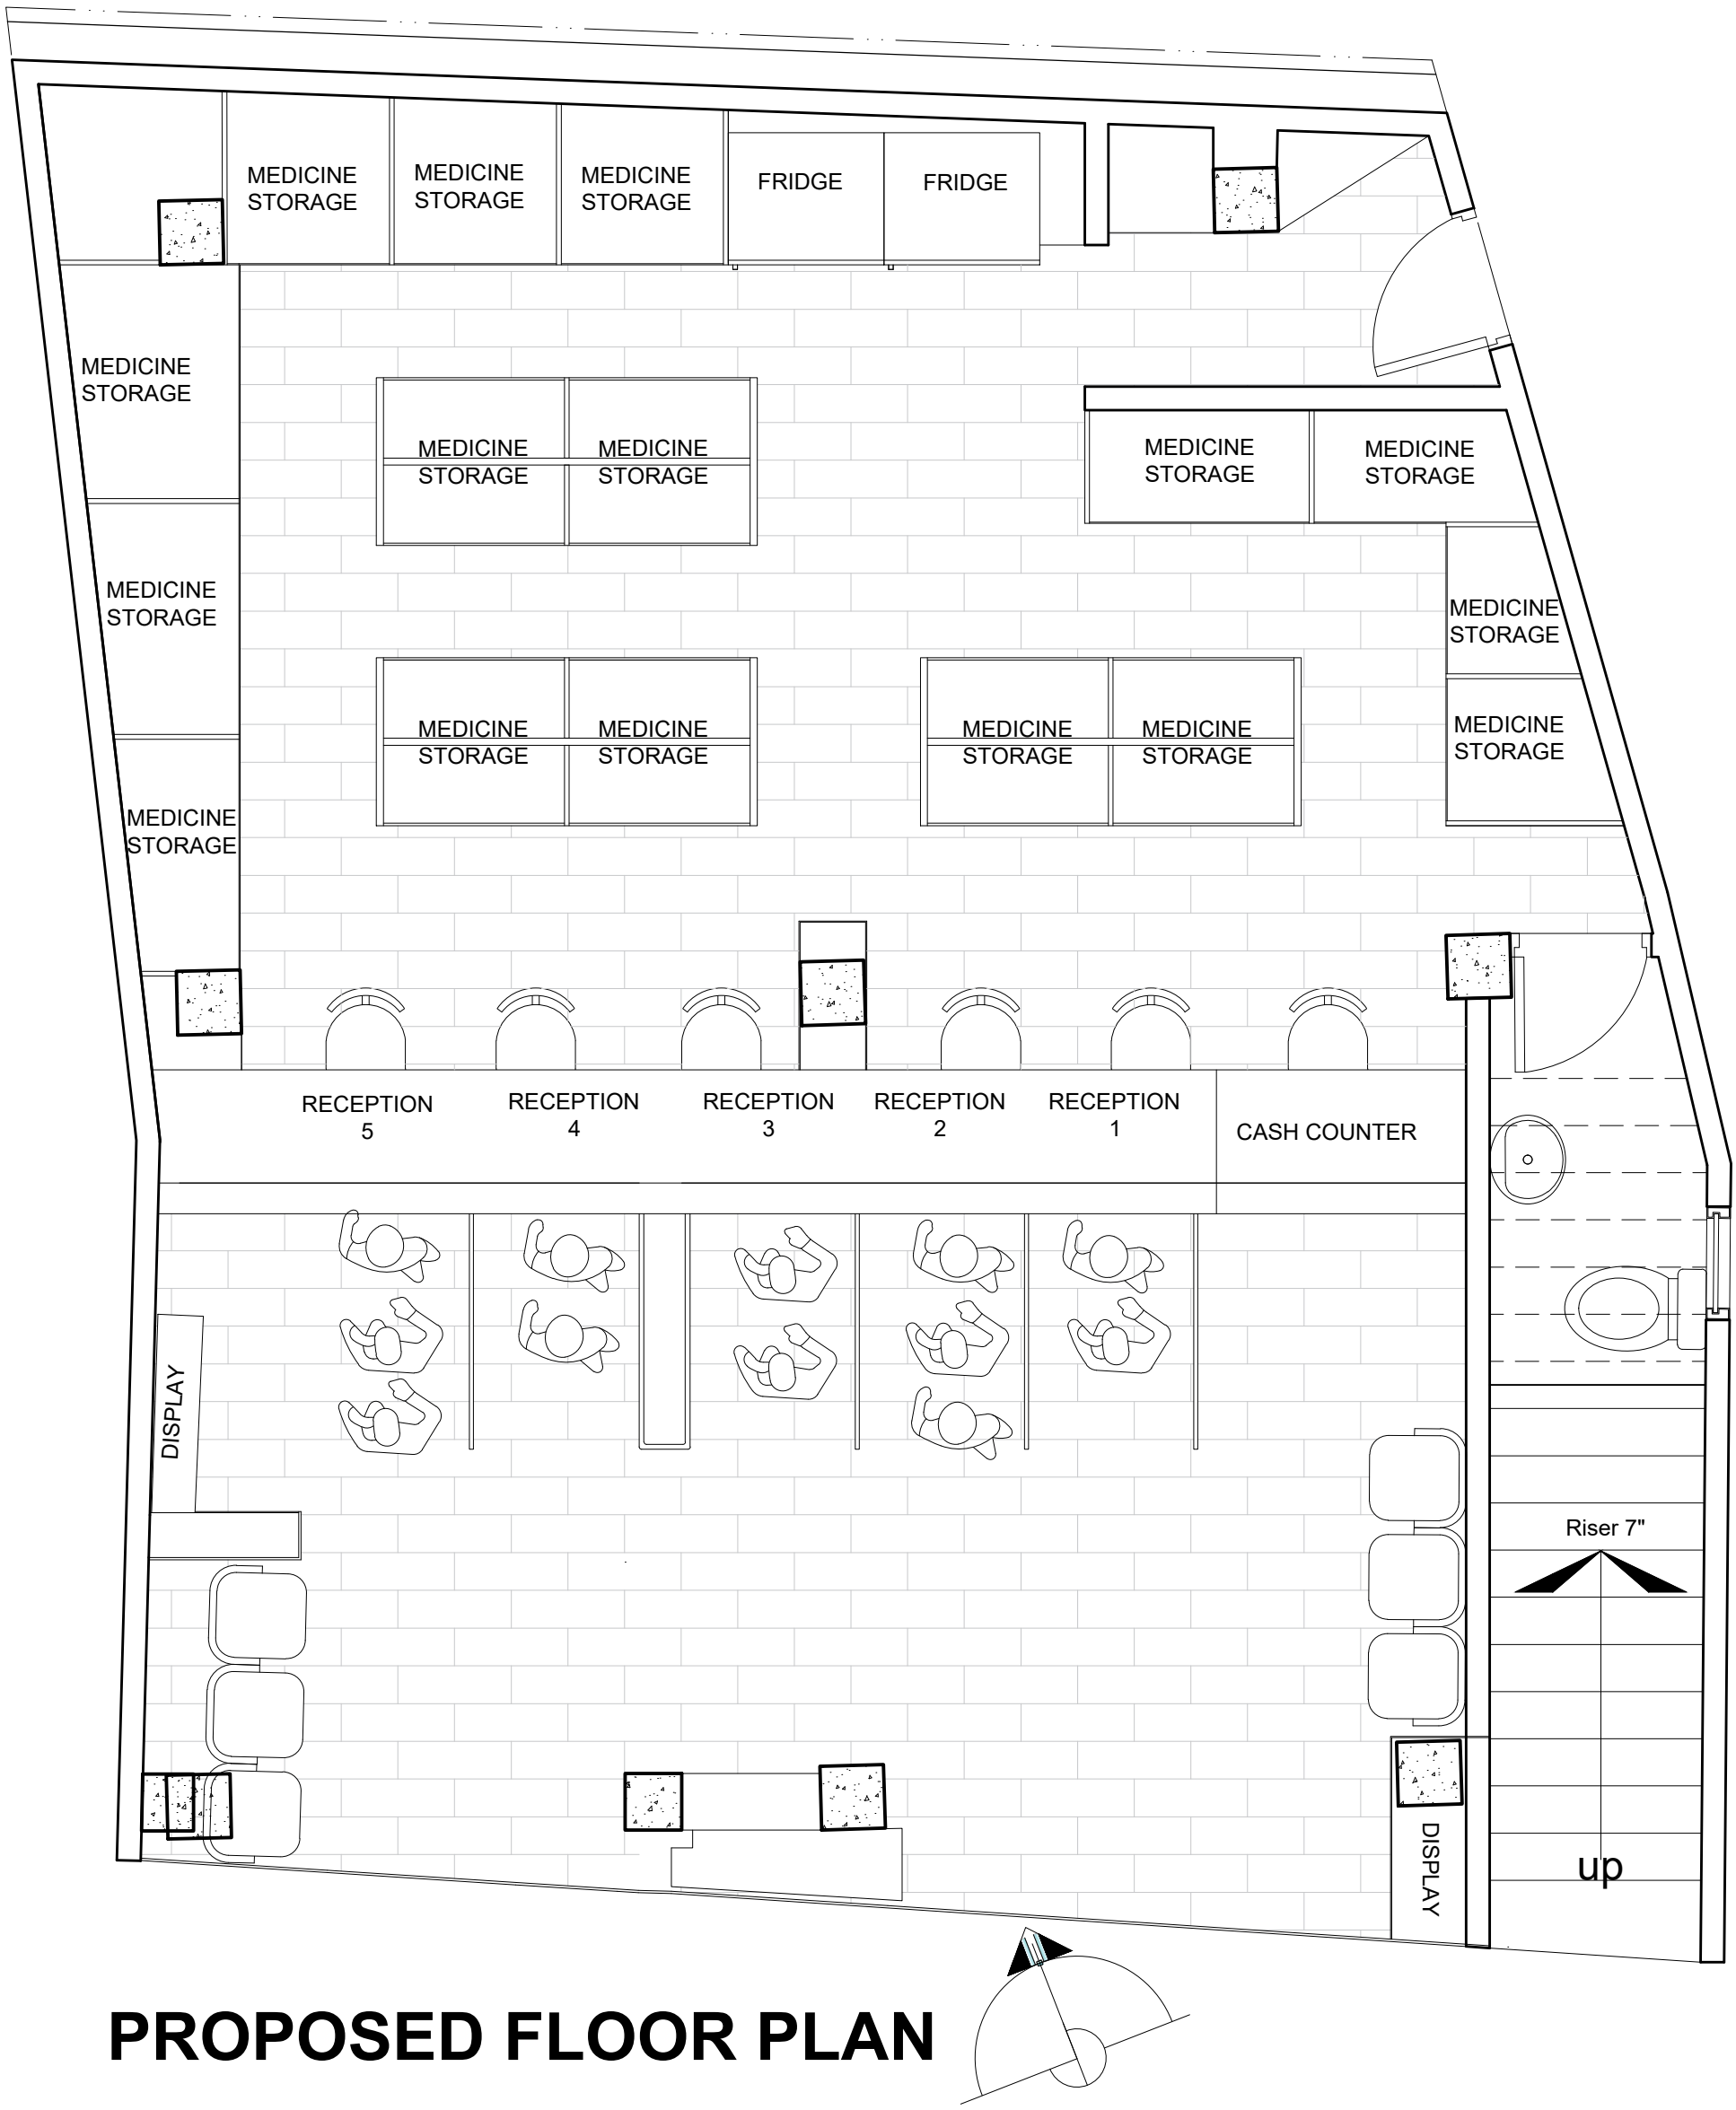


PROPOSED FLOOR PLAN