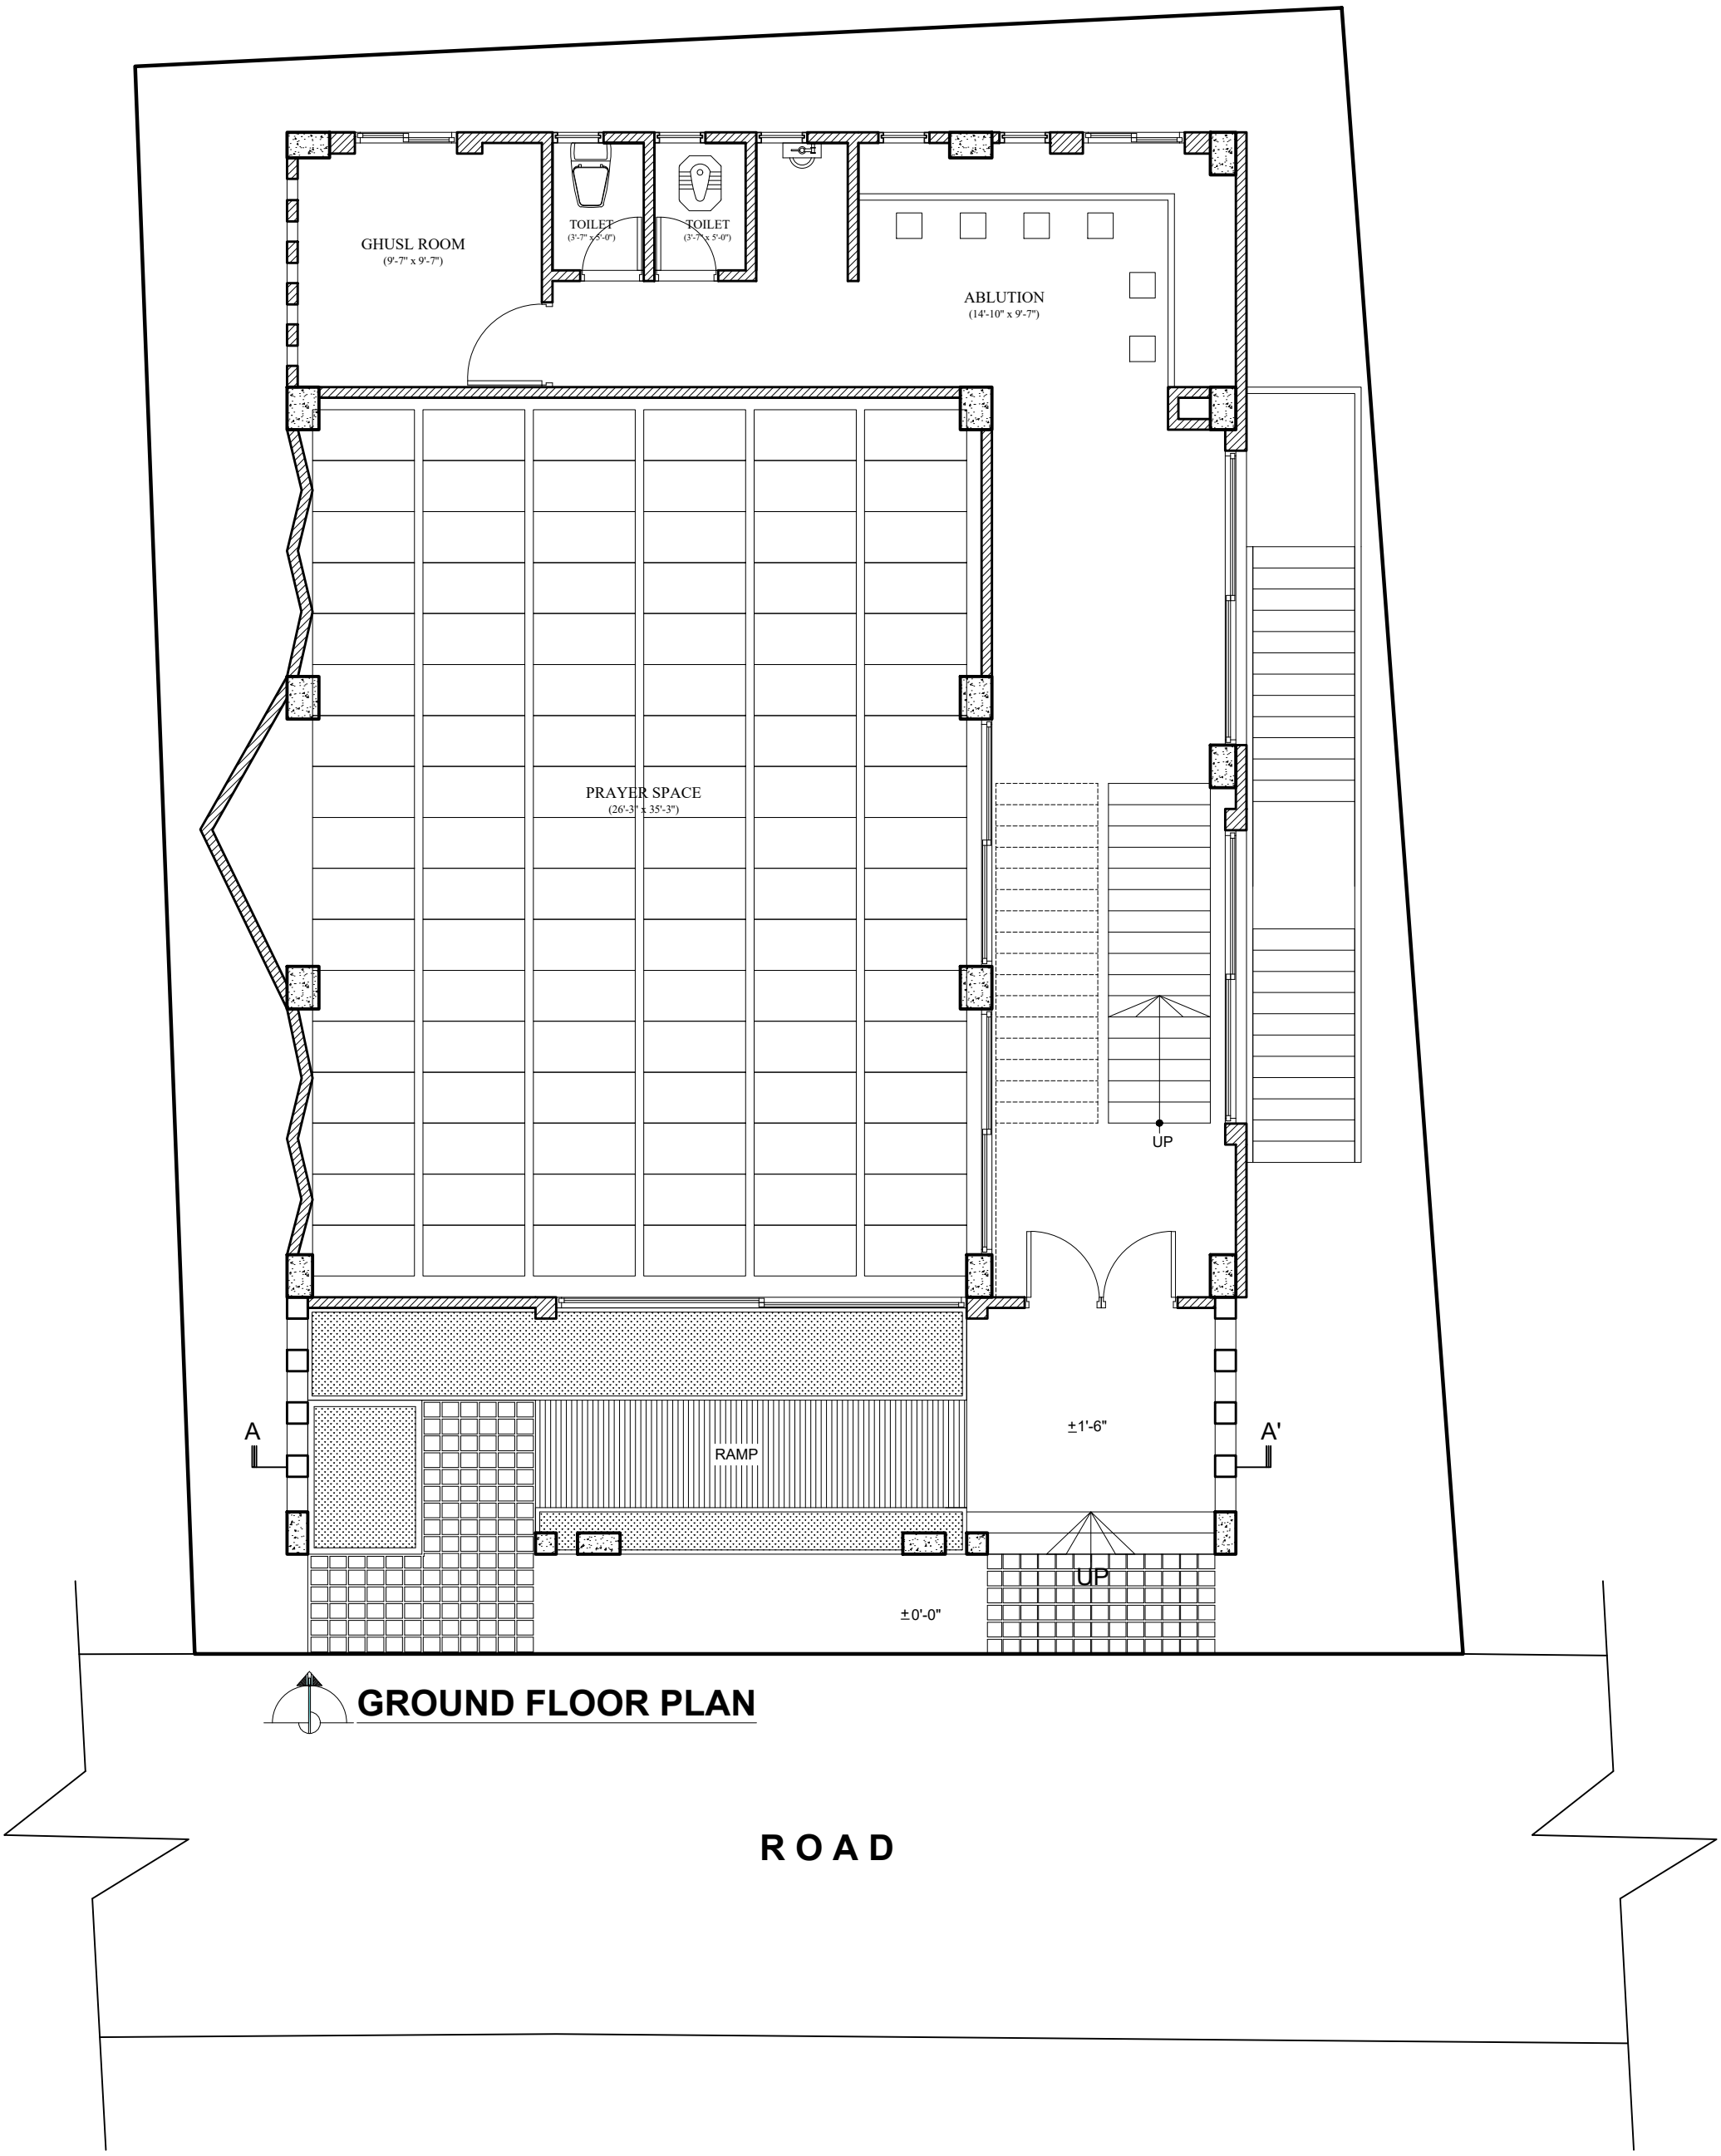


GROUND FLOOR PLAN