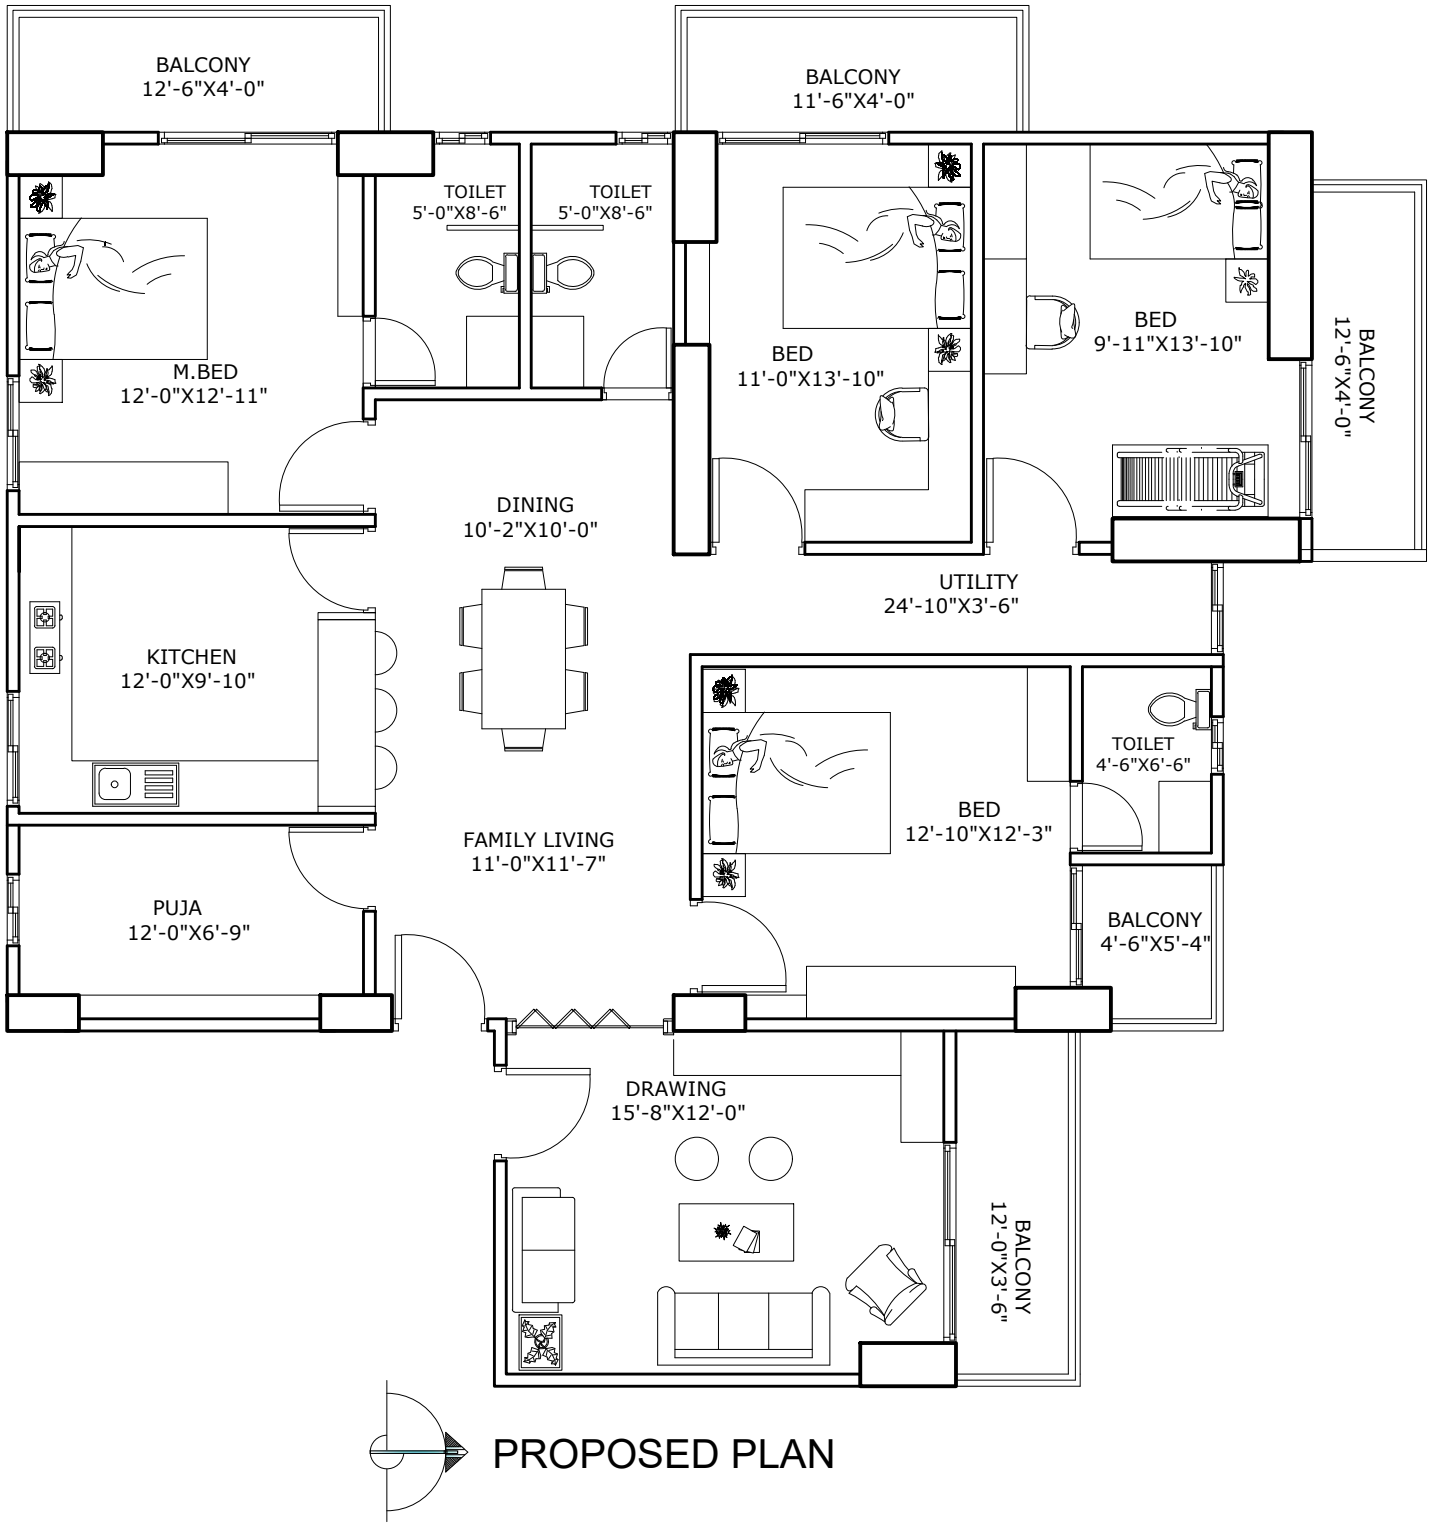


PROPOSED PLAN