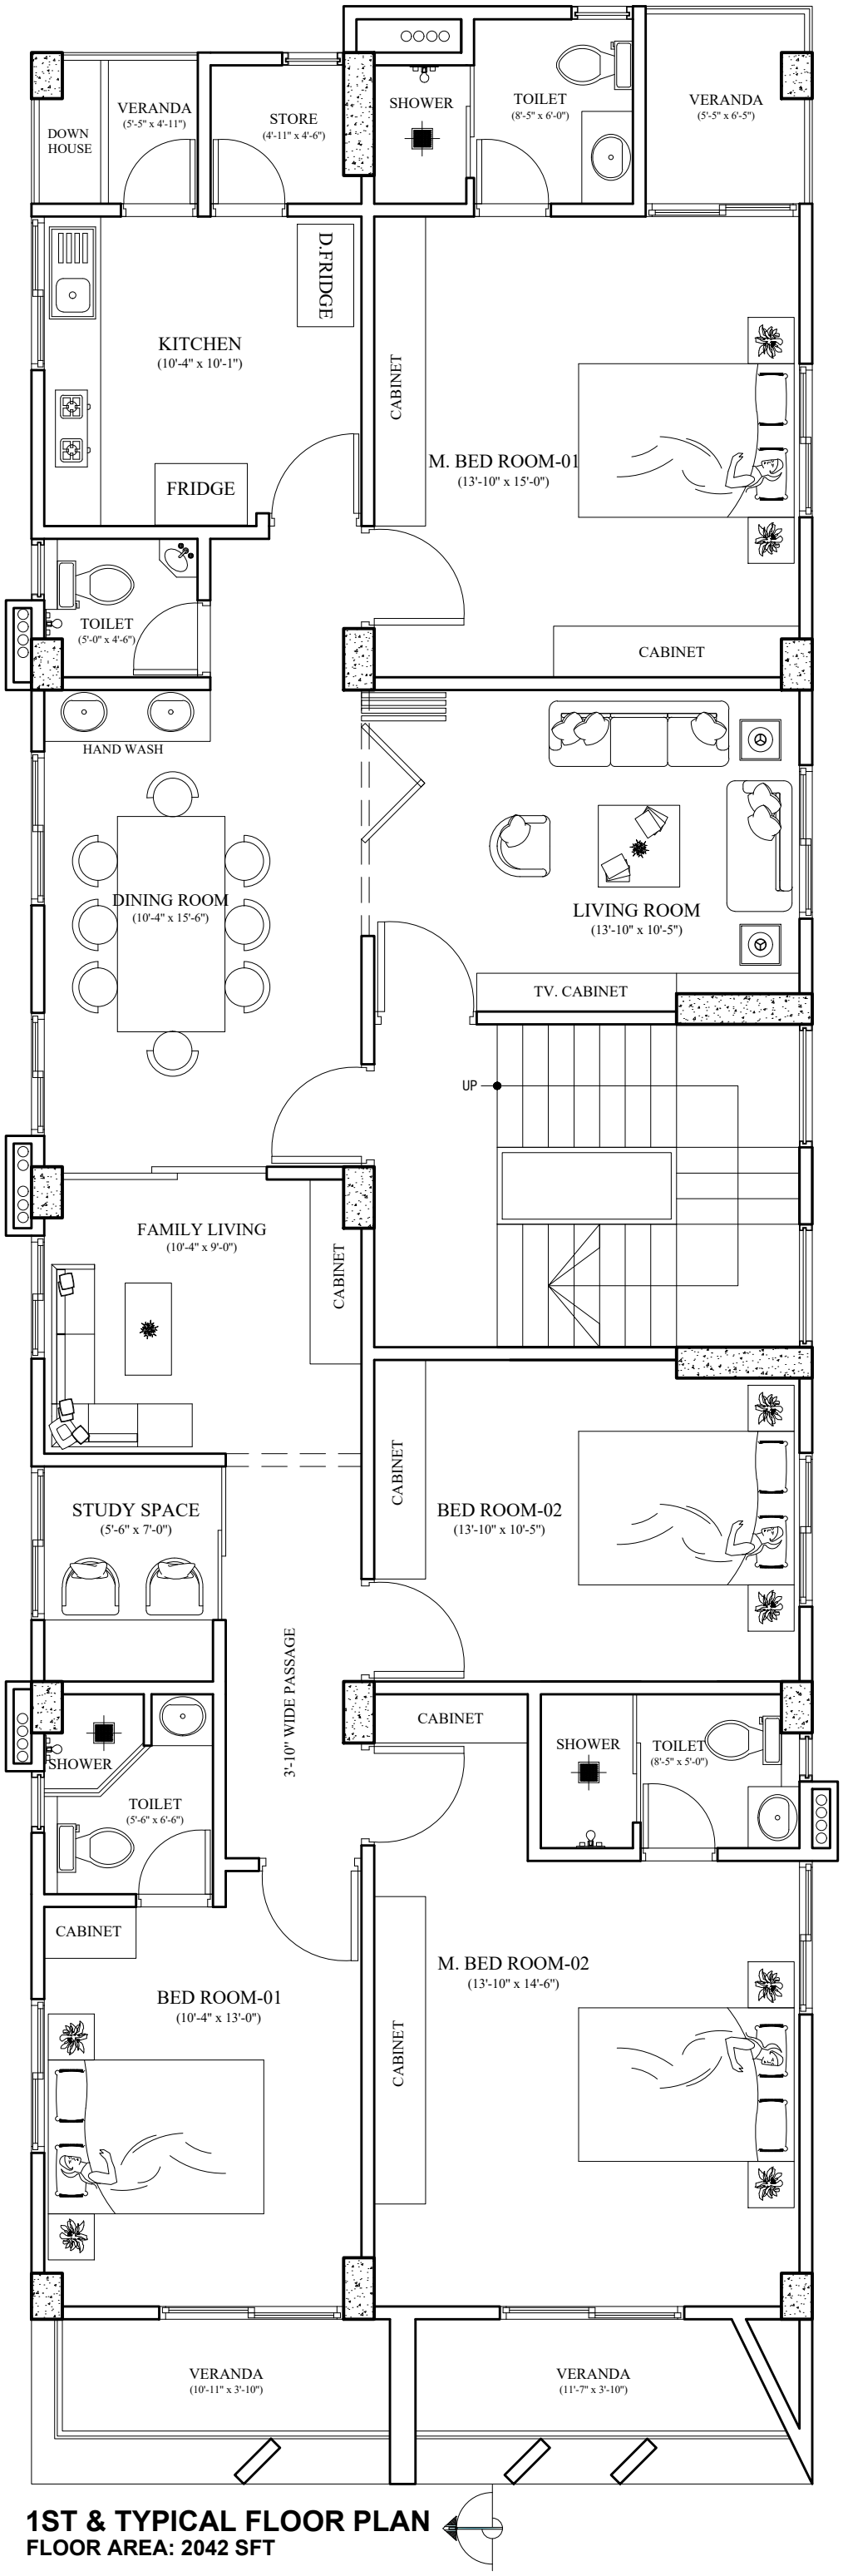


1ST & TYPICAL FLOOR PLAN
FLOOR AREA: 2042 SFT