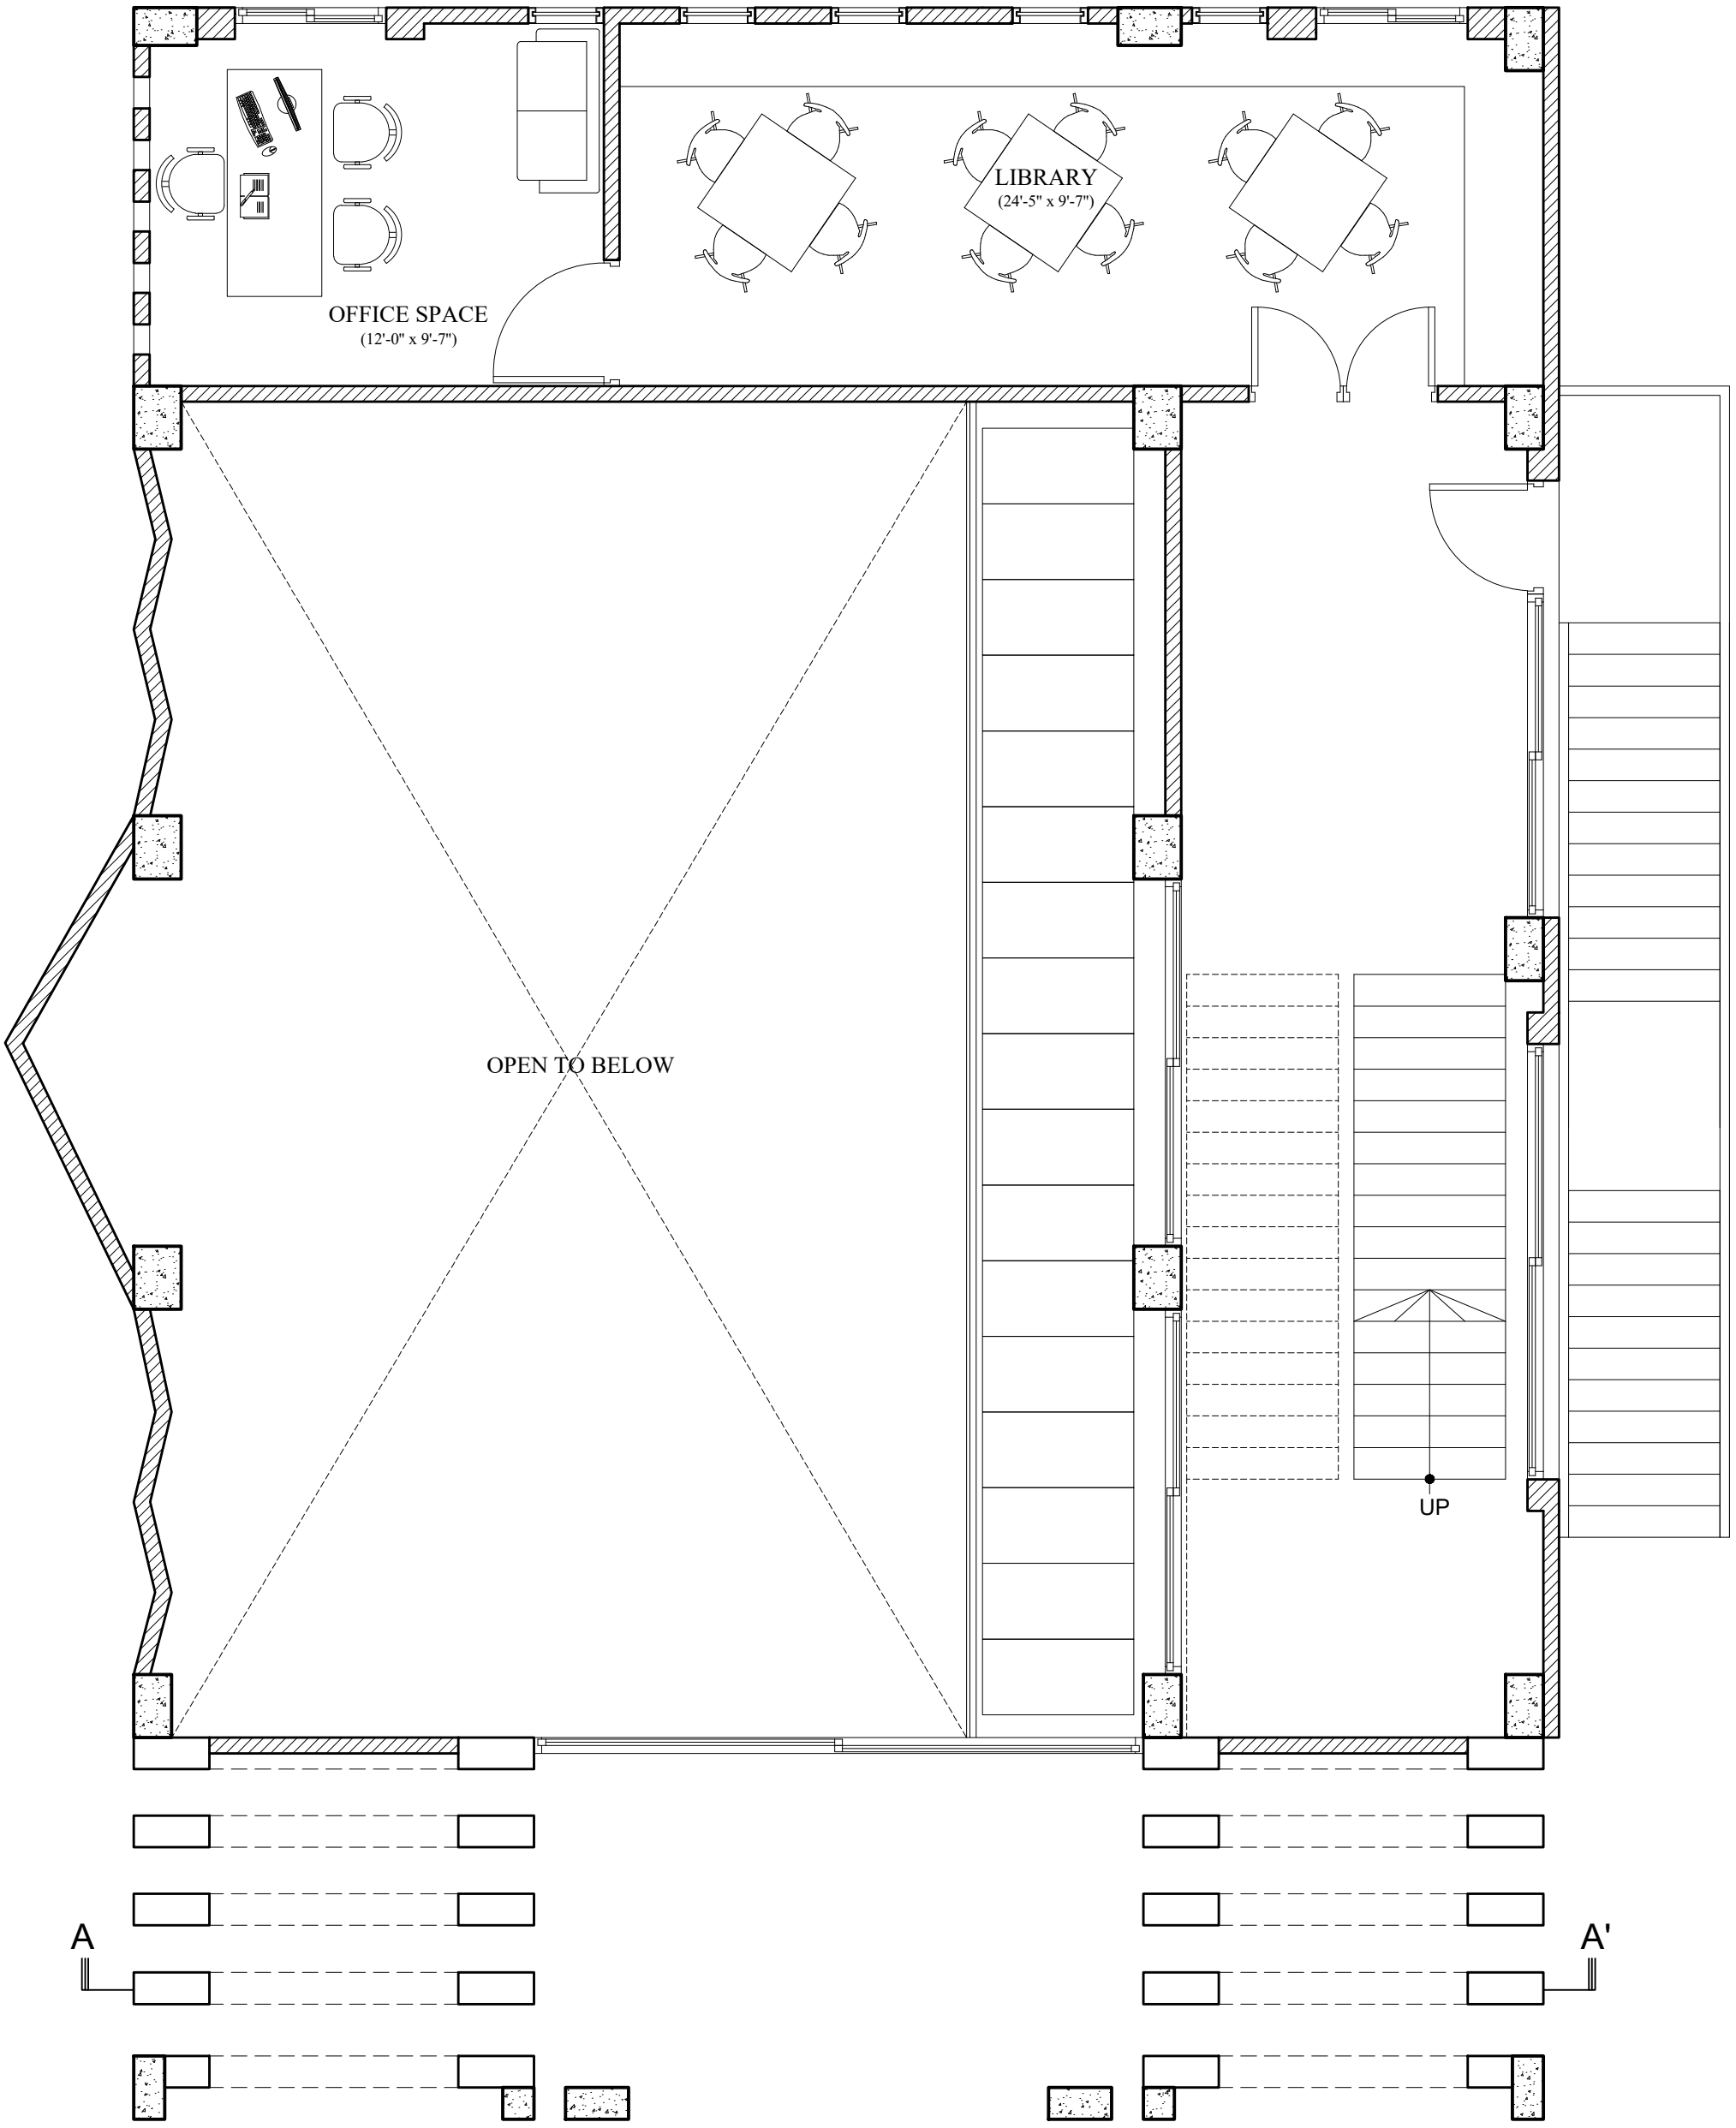


MEZZANINE FLOOR PLAN